C.A.D Ref. - 207-032-P Floor Plans (col).dwg

© FARRELL & CLARK LLP

NOTES: 1. Only Status C drawings to be used for construction
2. Do not scale this drawing

Denotes Existing Internal Partitions to be removed

Denotes Areas Outside Scope of Project

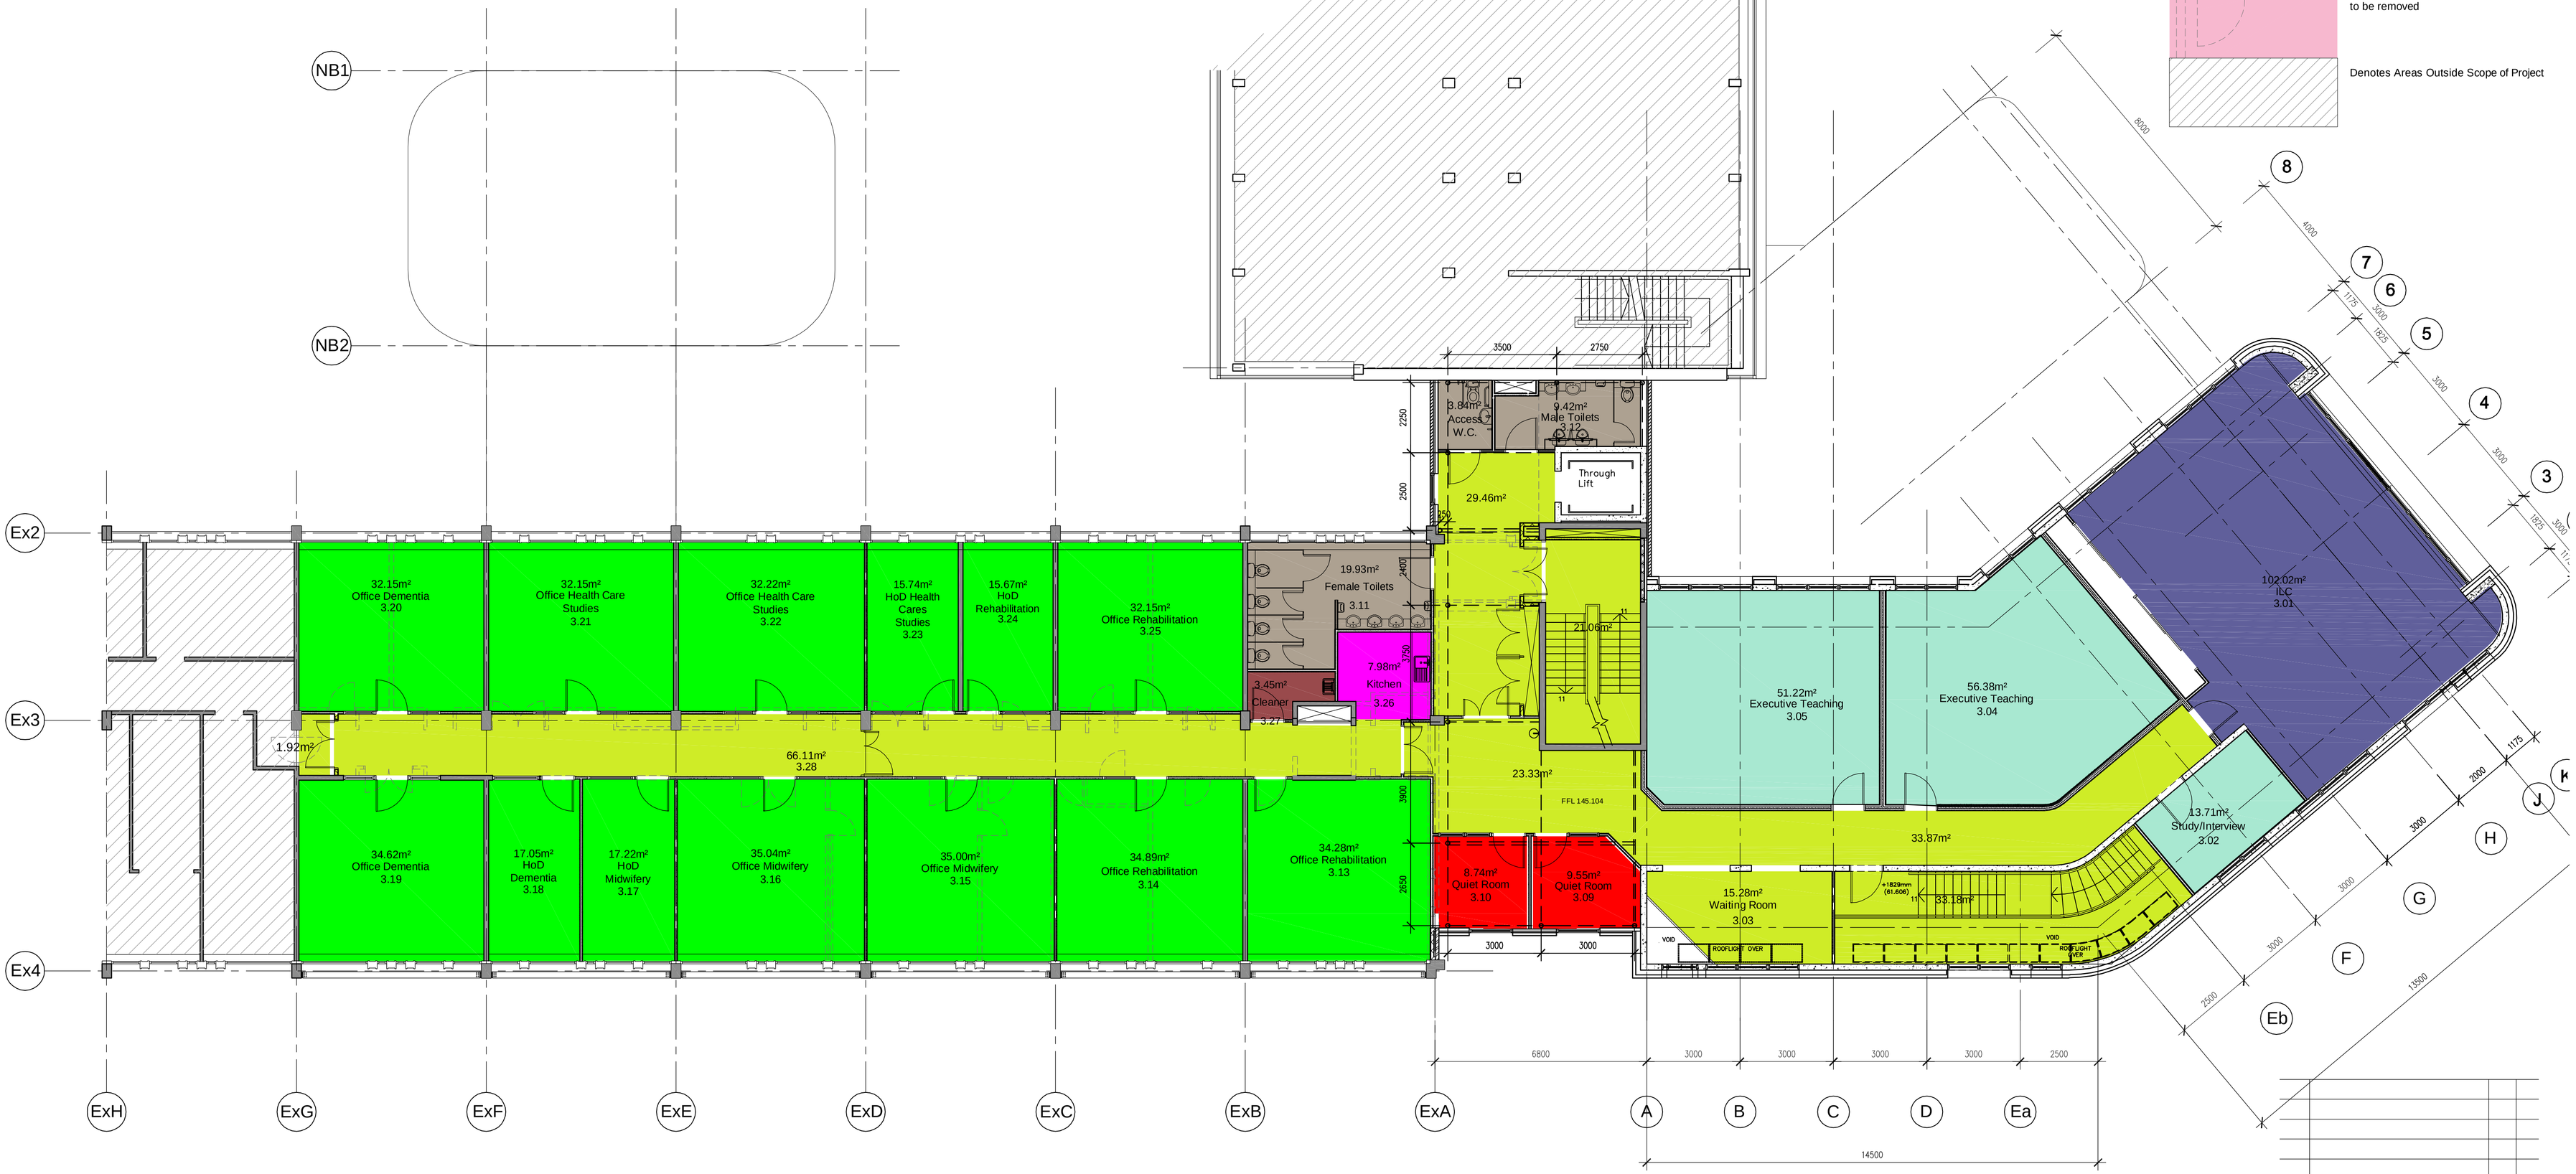

Key

- Admin
- Circulation
- Cleaners
- Clinical Skills
- Computer Cluster
- Gallery
- Toilets
- Meeting Room
- Office
- Plant
- Social
- Stores & Archives
- Teaching

Rev/ Status	Description	Date	By

Status

UNIVERSITY OF BRADFORD
SCHOOL OF HEALTH : HAP

As Proposed Floor Plans
Level 3

Scale	1:100@A1	Date	DEC 09
Drawn by	DM	Checked by	

FARRELL & CLARK LLP
ARCHITECTS MASTER PLANNERS
PROJECT MANAGEMENT

2 Drury Lane Horsforth
Leeds LS18 4BG
Tel: 0113 258 0922
Fax: 0113 258 9604
E: leeds@farrellandclark.co.uk

11-13 Knightsbridge
London SW1X 7LY
Tel: 020 7245 0123
Fax: 020 7245 0124
E: london@farrellandclark.co.uk

W: www.farrellandclark.co.uk

Drawing No. 207-32-P124 Rev.