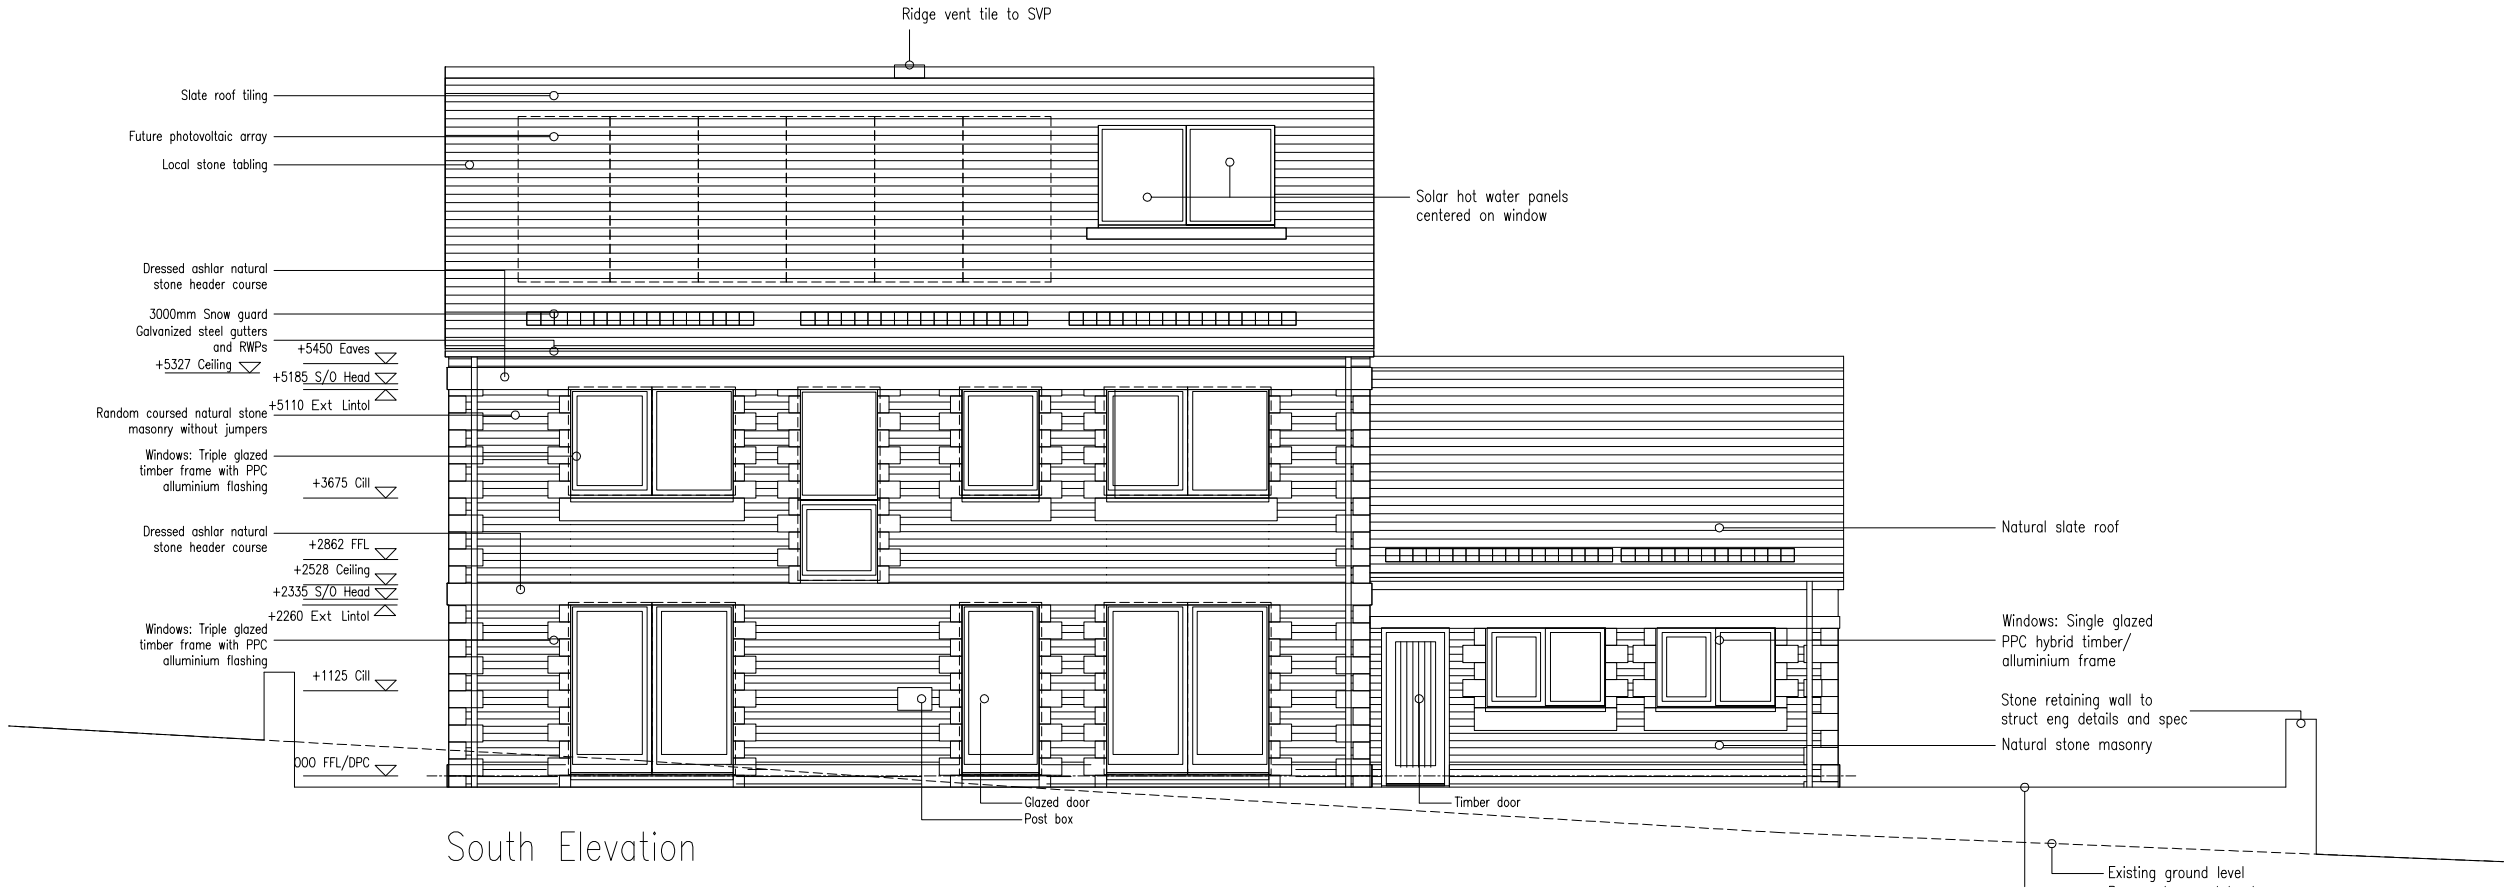

South Elevation

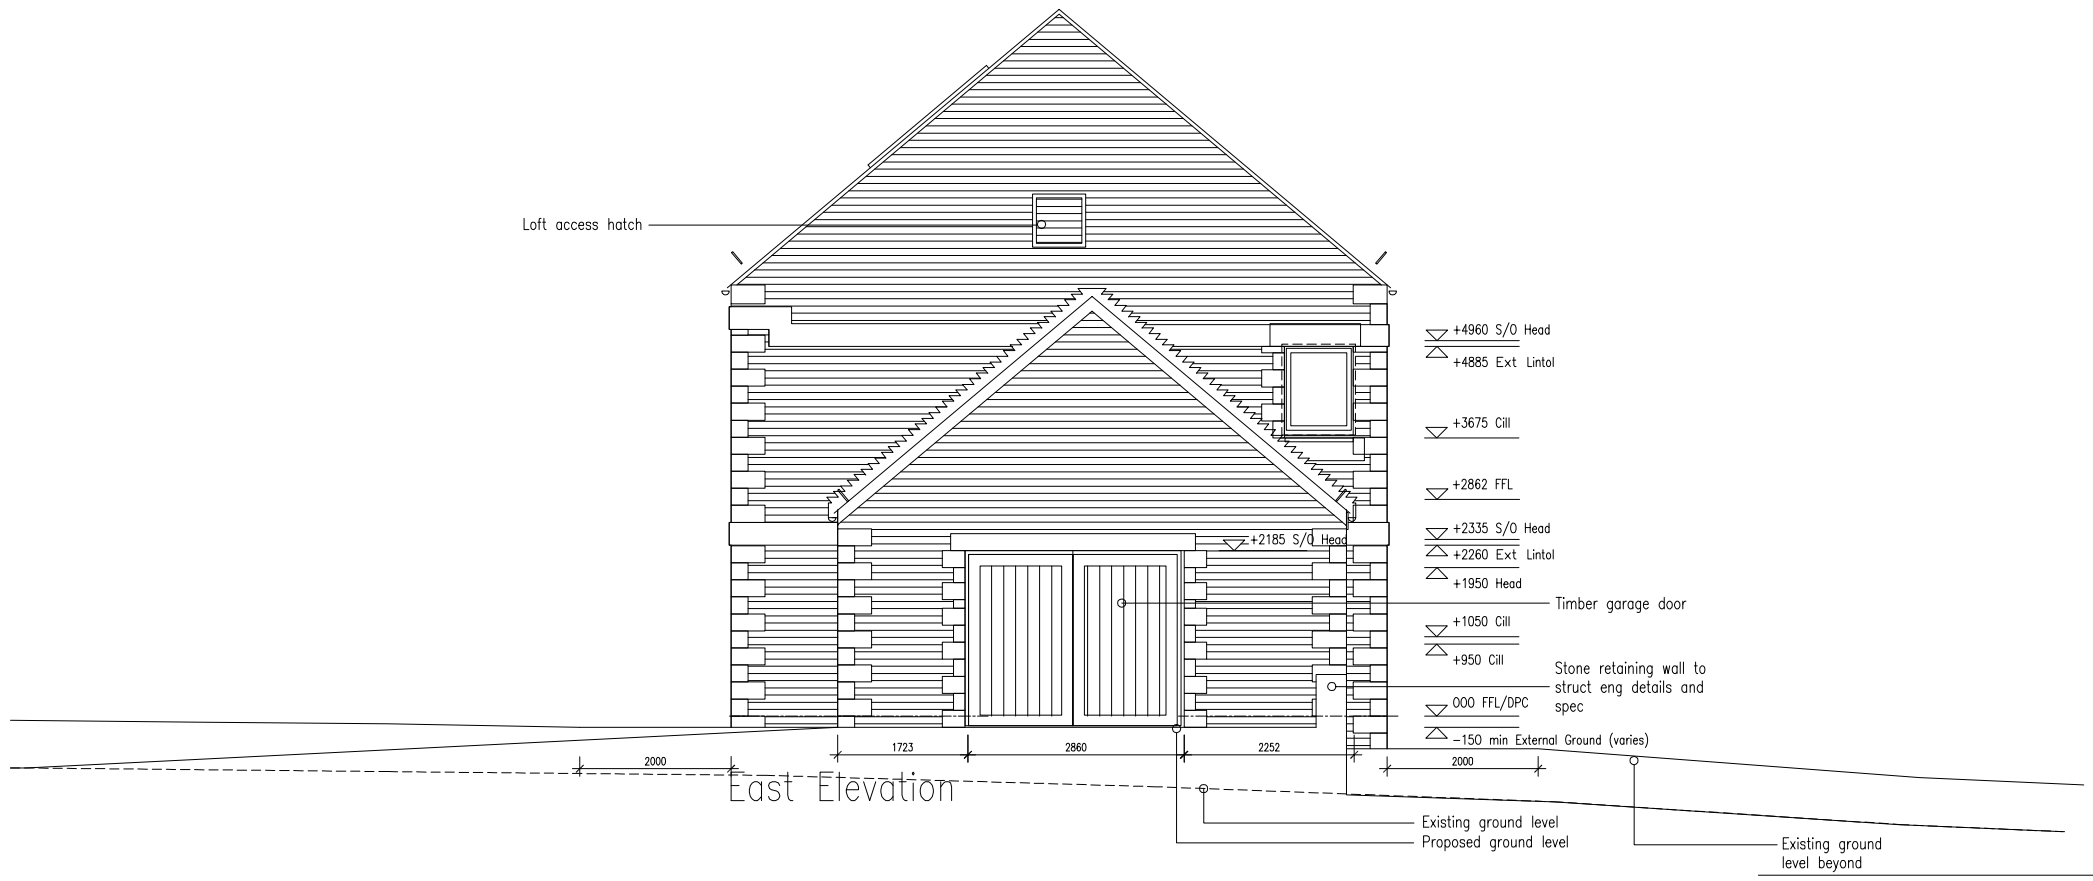

East Elevation

© COPYRIGHT: ALL RIGHTS RESERVED. THIS DRAWING MUST NOT BE REPRODUCED WITHOUT PERMISSION.

DO NOT SCALE. THE CONTRACTOR IS RESPONSIBLE FOR CHECKING DIMENSIONS WHICH ARE IN MILLIMETRES UNLESS OTHERWISE STATED.

L	19.06.12	Tabling omitted

CONSTRUCTION

Client
Trevor and Judith Gospel

Project
Steel Farm, Whitfield, Hexham. NE47 8JP

Drawing
Elevations

Size	Scale	Date	Project No	DWG No	Revision	
A3	1:100	20	100	20 / 107	L	–