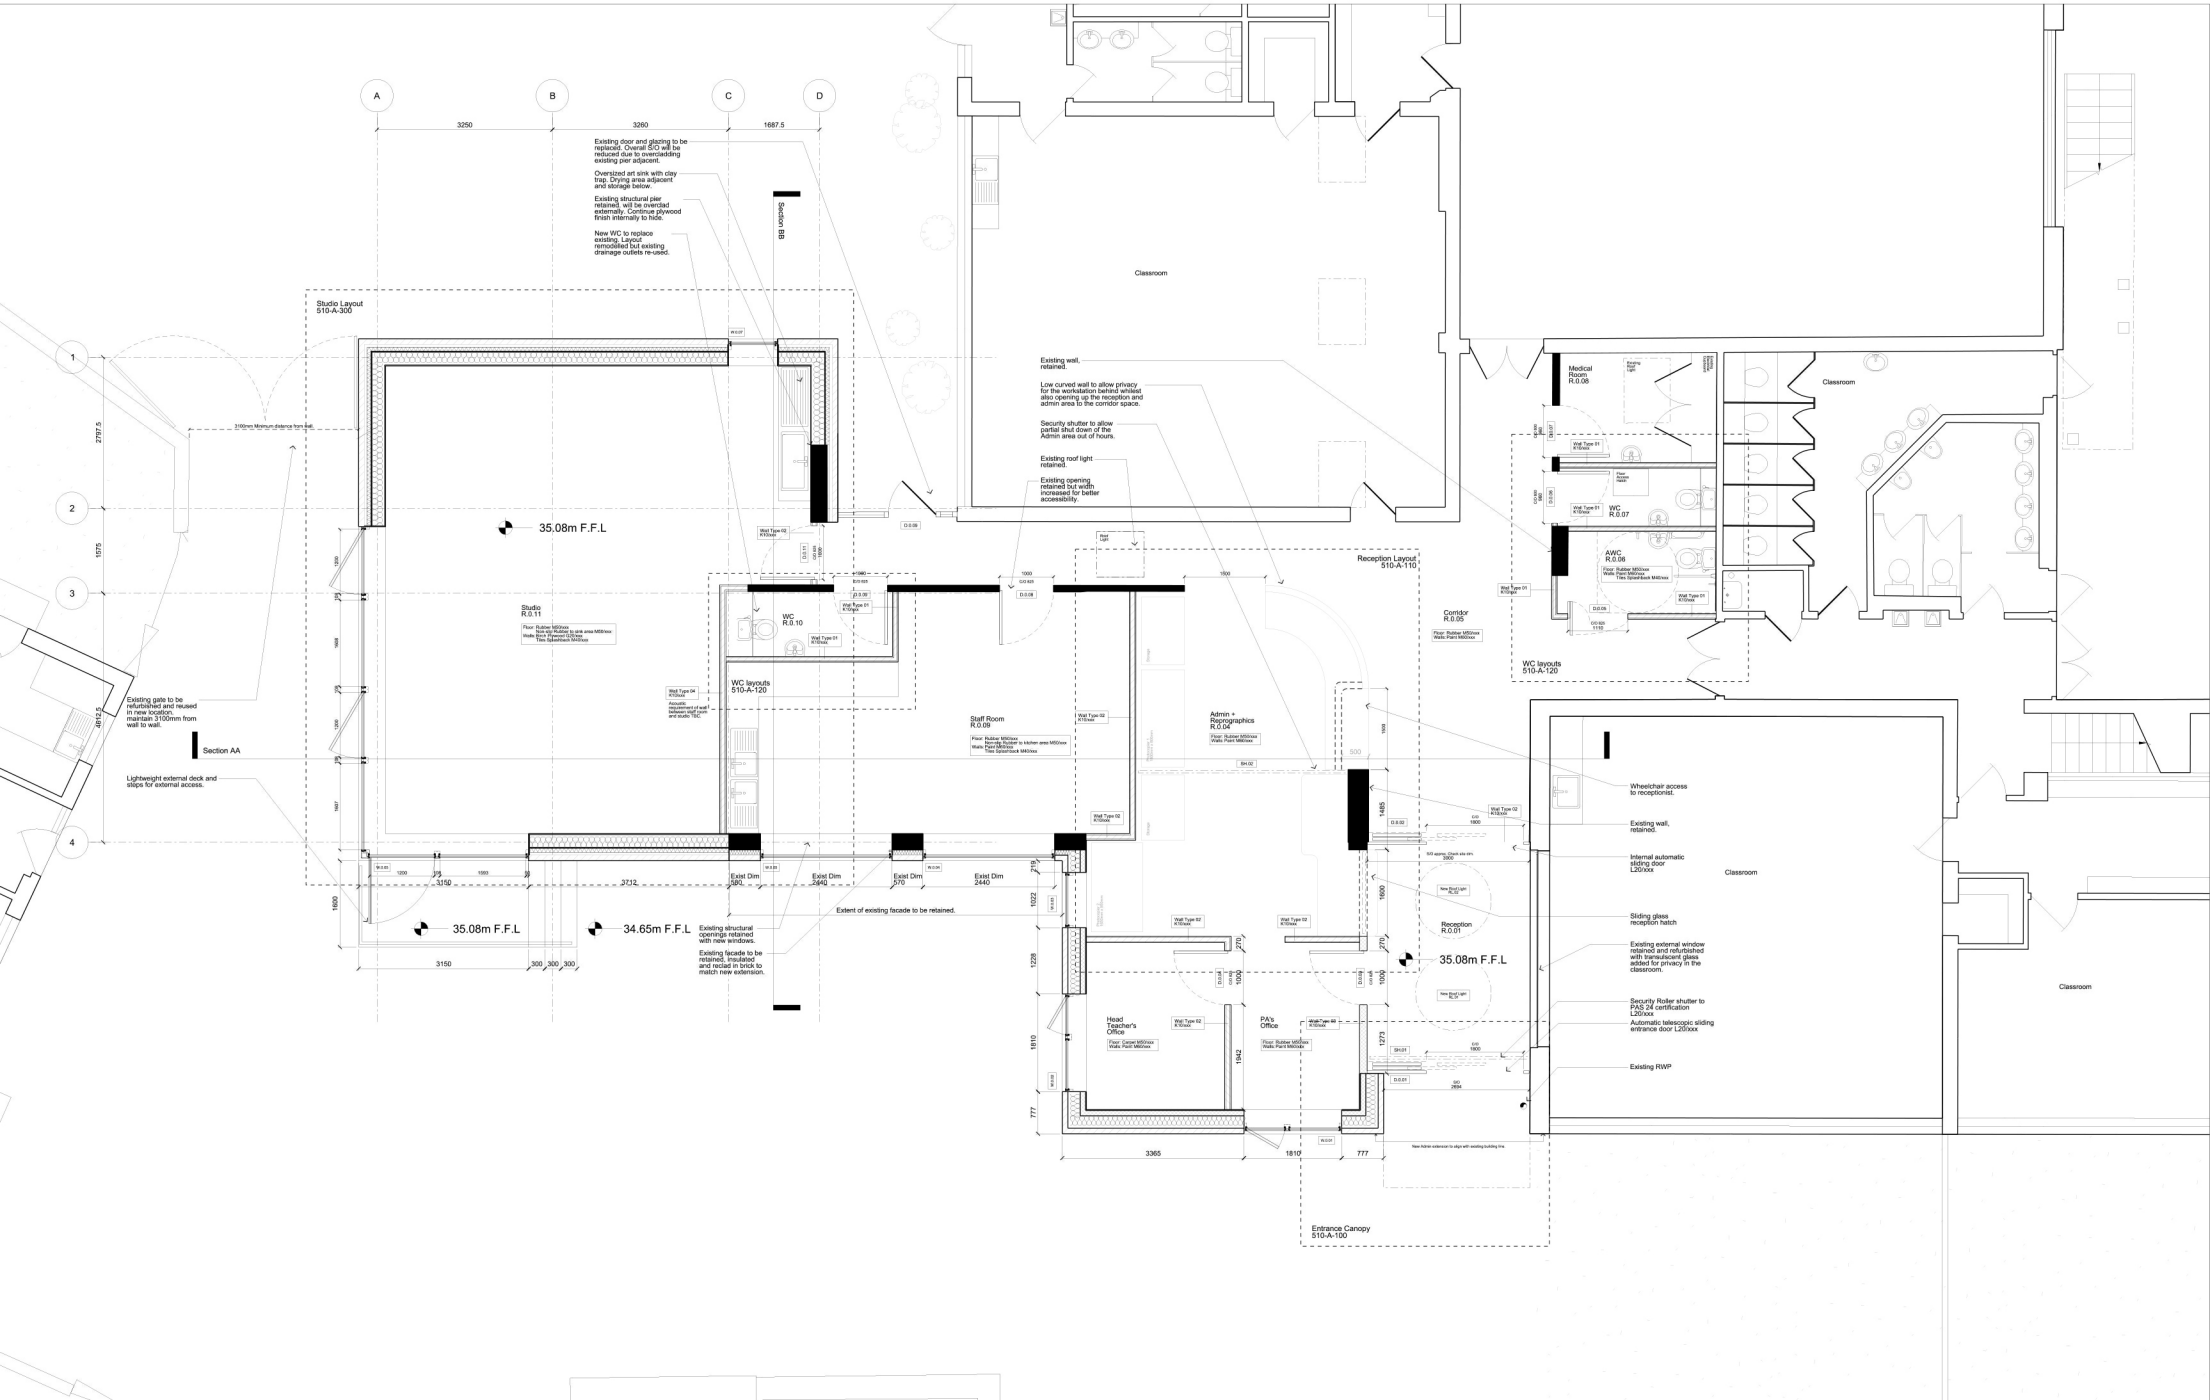
A
B
C
D
1
2
3
4
3250
3260
1687.5
2797.5
1575
4872.5
Existing door and glazing to be replaced. Overall SO will be reduced due to overcladding existing pier adjacent.
Oversized art sink with clay trap. Drying area adjacent and storage below.
Existing structural pier retained, will be overclad externally. Continue plywood finish internally to hide.
New WC to replace existing. Layout remodelled but existing drainage outlets re-used.
Section BB
Classroom
Studio Layout
510-A-300
3100mm Minimum distance from wall
35.08m F.F.L
Existing wall, retained.
Low curved wall to allow privacy for the workstation behind whilst also opening up the reception and admin area to the corridor space.
Security shutter to allow partial shut down of the Admin area out of hours.
Existing roof light retained.
Existing opening retained but width increased for better accessibility.
Reception Layout
510-A-110
Studio
R.0.11
Floor: Rubber MS0xxx
Non-slip Rubber to sink area MS0xxx
Walls: Paint M60xxx
Tiles Splashback M40xxx
WC
R.0.10
WC layouts
510-A-120
Wall Type 04
R150xxx
Acoustic performance of wall between staff room and studio TBC
Staff Room
R.0.09
Floor: Rubber MS0xxx
Non-slip Rubber to kitchen area MS0xxx
Walls: Paint M60xxx
Tiles Splashback M40xxx
Admin + Reprographics
R.1.04
Floor: Rubber MS0xxx
Walls: Paint M60xxx
Corridor
R.0.05
Floor: Rubber MS0xxx
Walls: Paint M60xxx
Medical Room
R.0.08
Existing Roof Light
Classroom
AWC
R.0.06
Floor: Rubber MS0xxx
Wall: Paint M60xxx
Tiles Splashback M40xxx
WC
R.0.07
WC layouts
510-A-120
Existing gate to be refurbished and reused in new location, maintain 3100mm from wall to wall.
Section AA
Lightweight external deck and steps for external access.
Existing structural openings retained with new windows.
Existing facade to be retained, insulated and reclad in brick to match new extension.
Extent of existing facade to be retained.
34.65m F.F.L
Wheelchair access to receptionist.
Existing wall, retained.
Internal automatic sliding door L20/xxx
Sliding glass reception hatch
Existing external window retained and refurbished with transulscent glass added for privacy in the classroom.
Security Roller shutter to PAS 24 certification L20/xxx
Automatic telescopic sliding entrance door L20/xxx
Existing RWP
Reception
R.0.01
Head Teacher's Office
Floor: Carpet MS0xxx
Walls: Paint M60xxx
PA's Office
Floor: Rubber MS0xxx
Walls: Paint M60xxx
Entrance Canopy
510-A-100
Exist Dim 580
Exist Dim 2640
Exist Dim 570
Exist Dim 2440
3712
3150
300
3365
1810
777